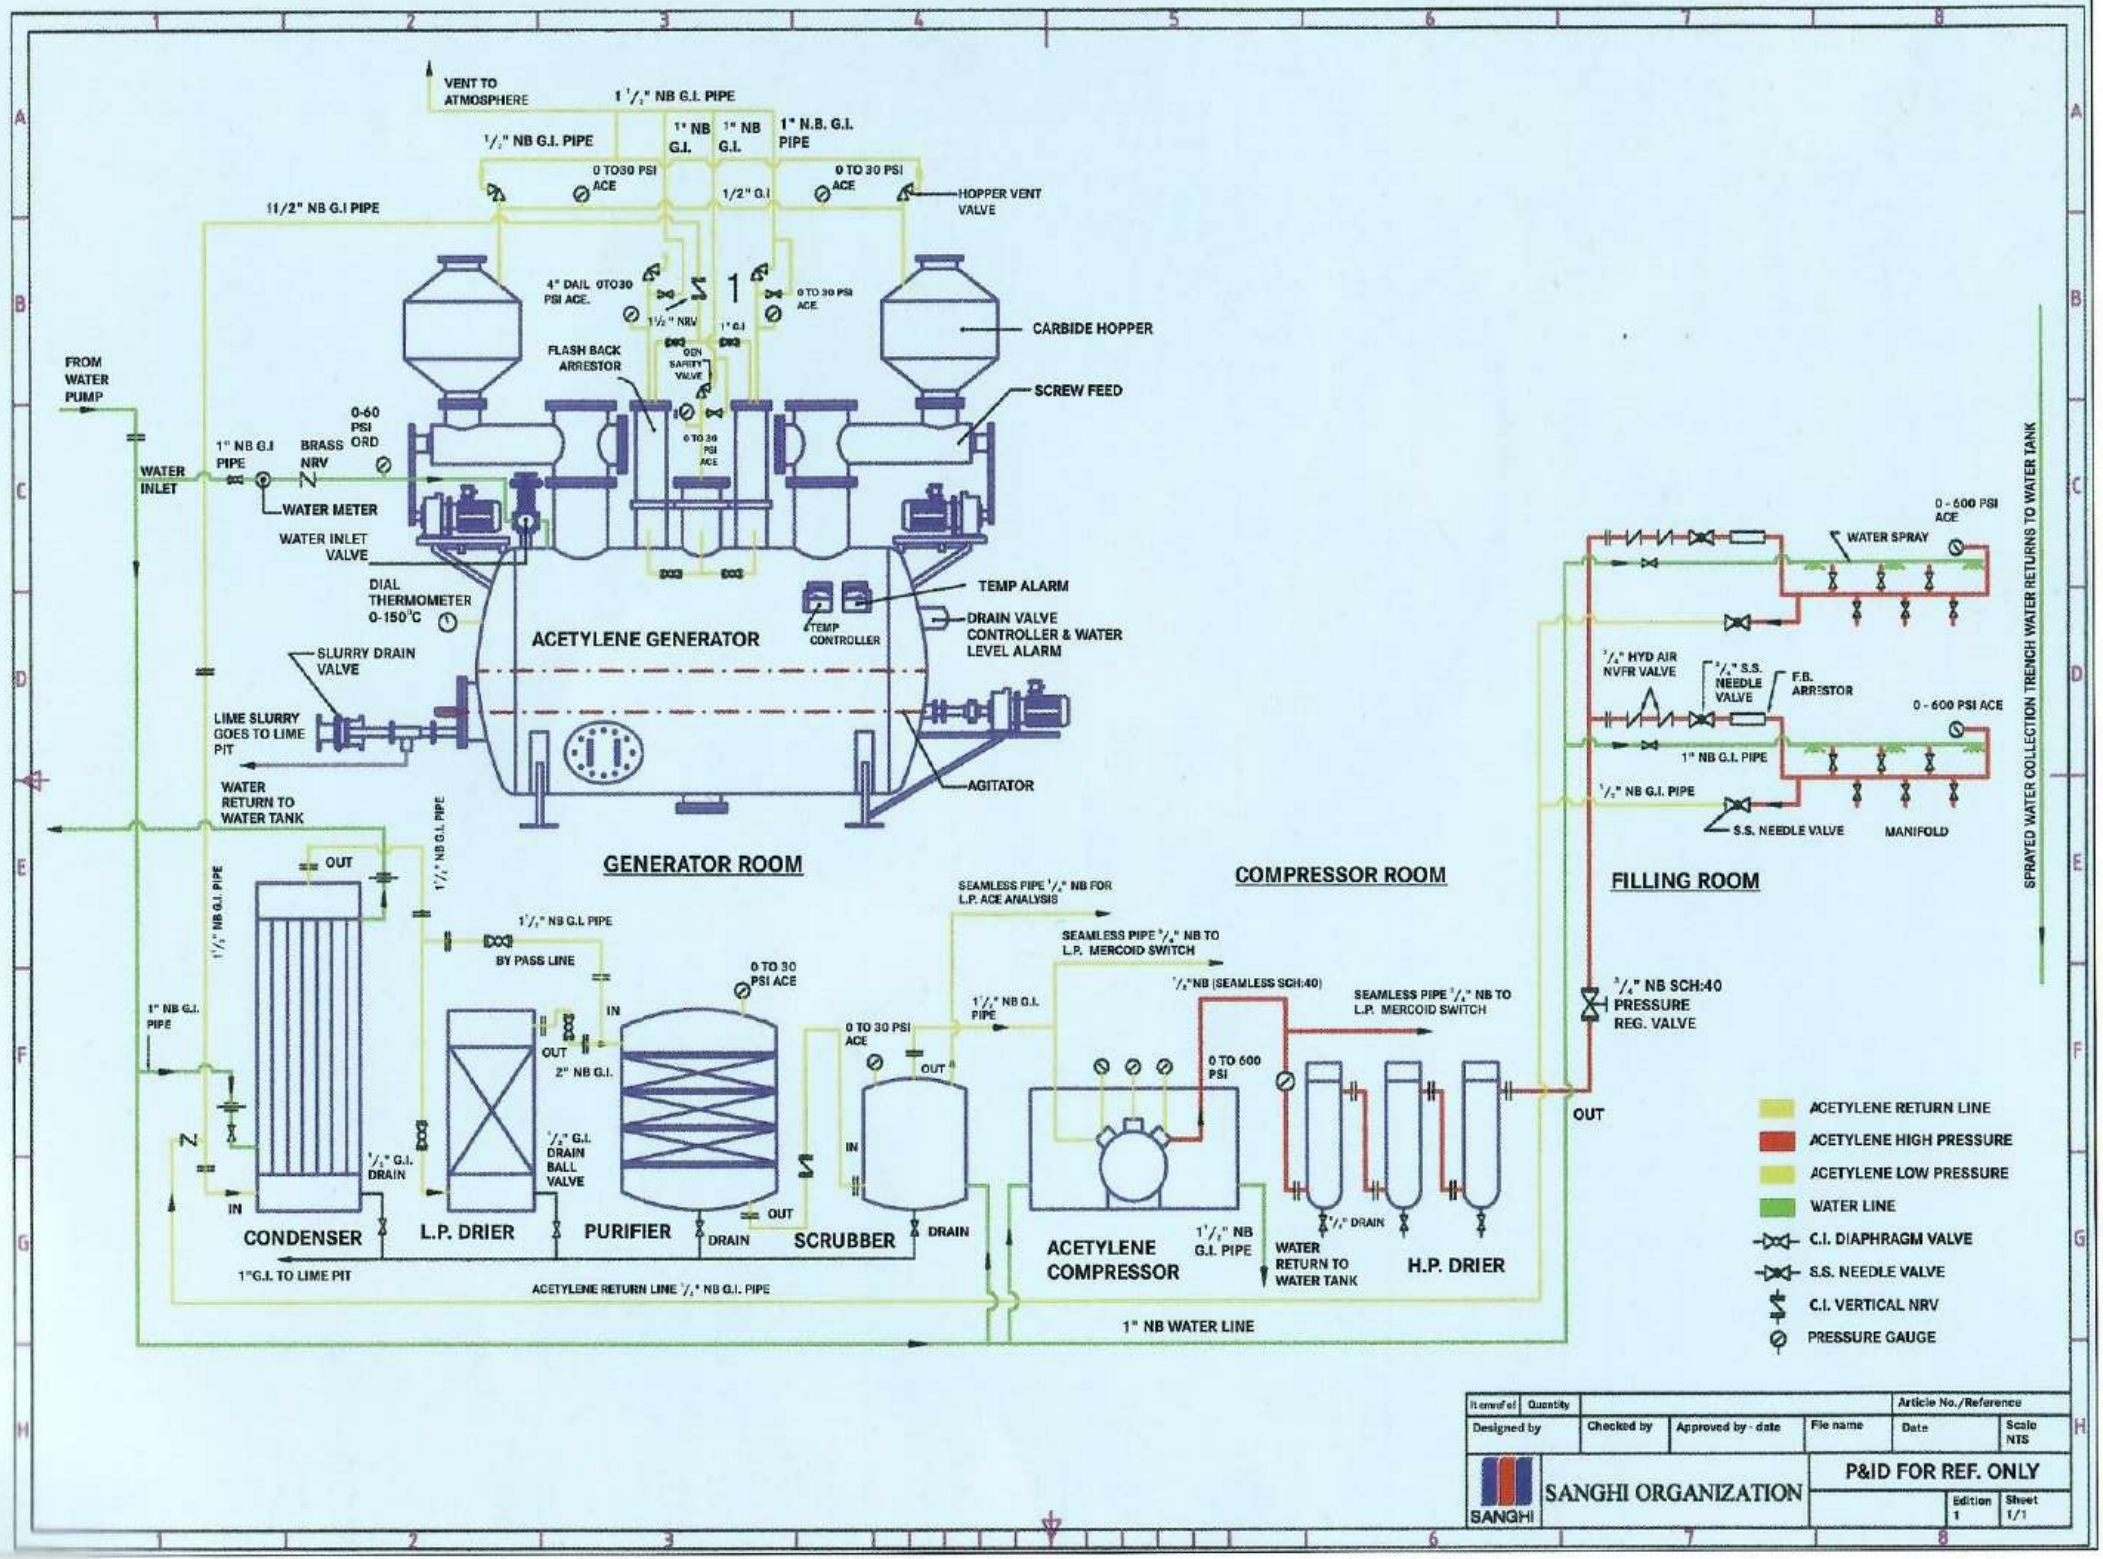P&ID – Acetylene Gas Plant