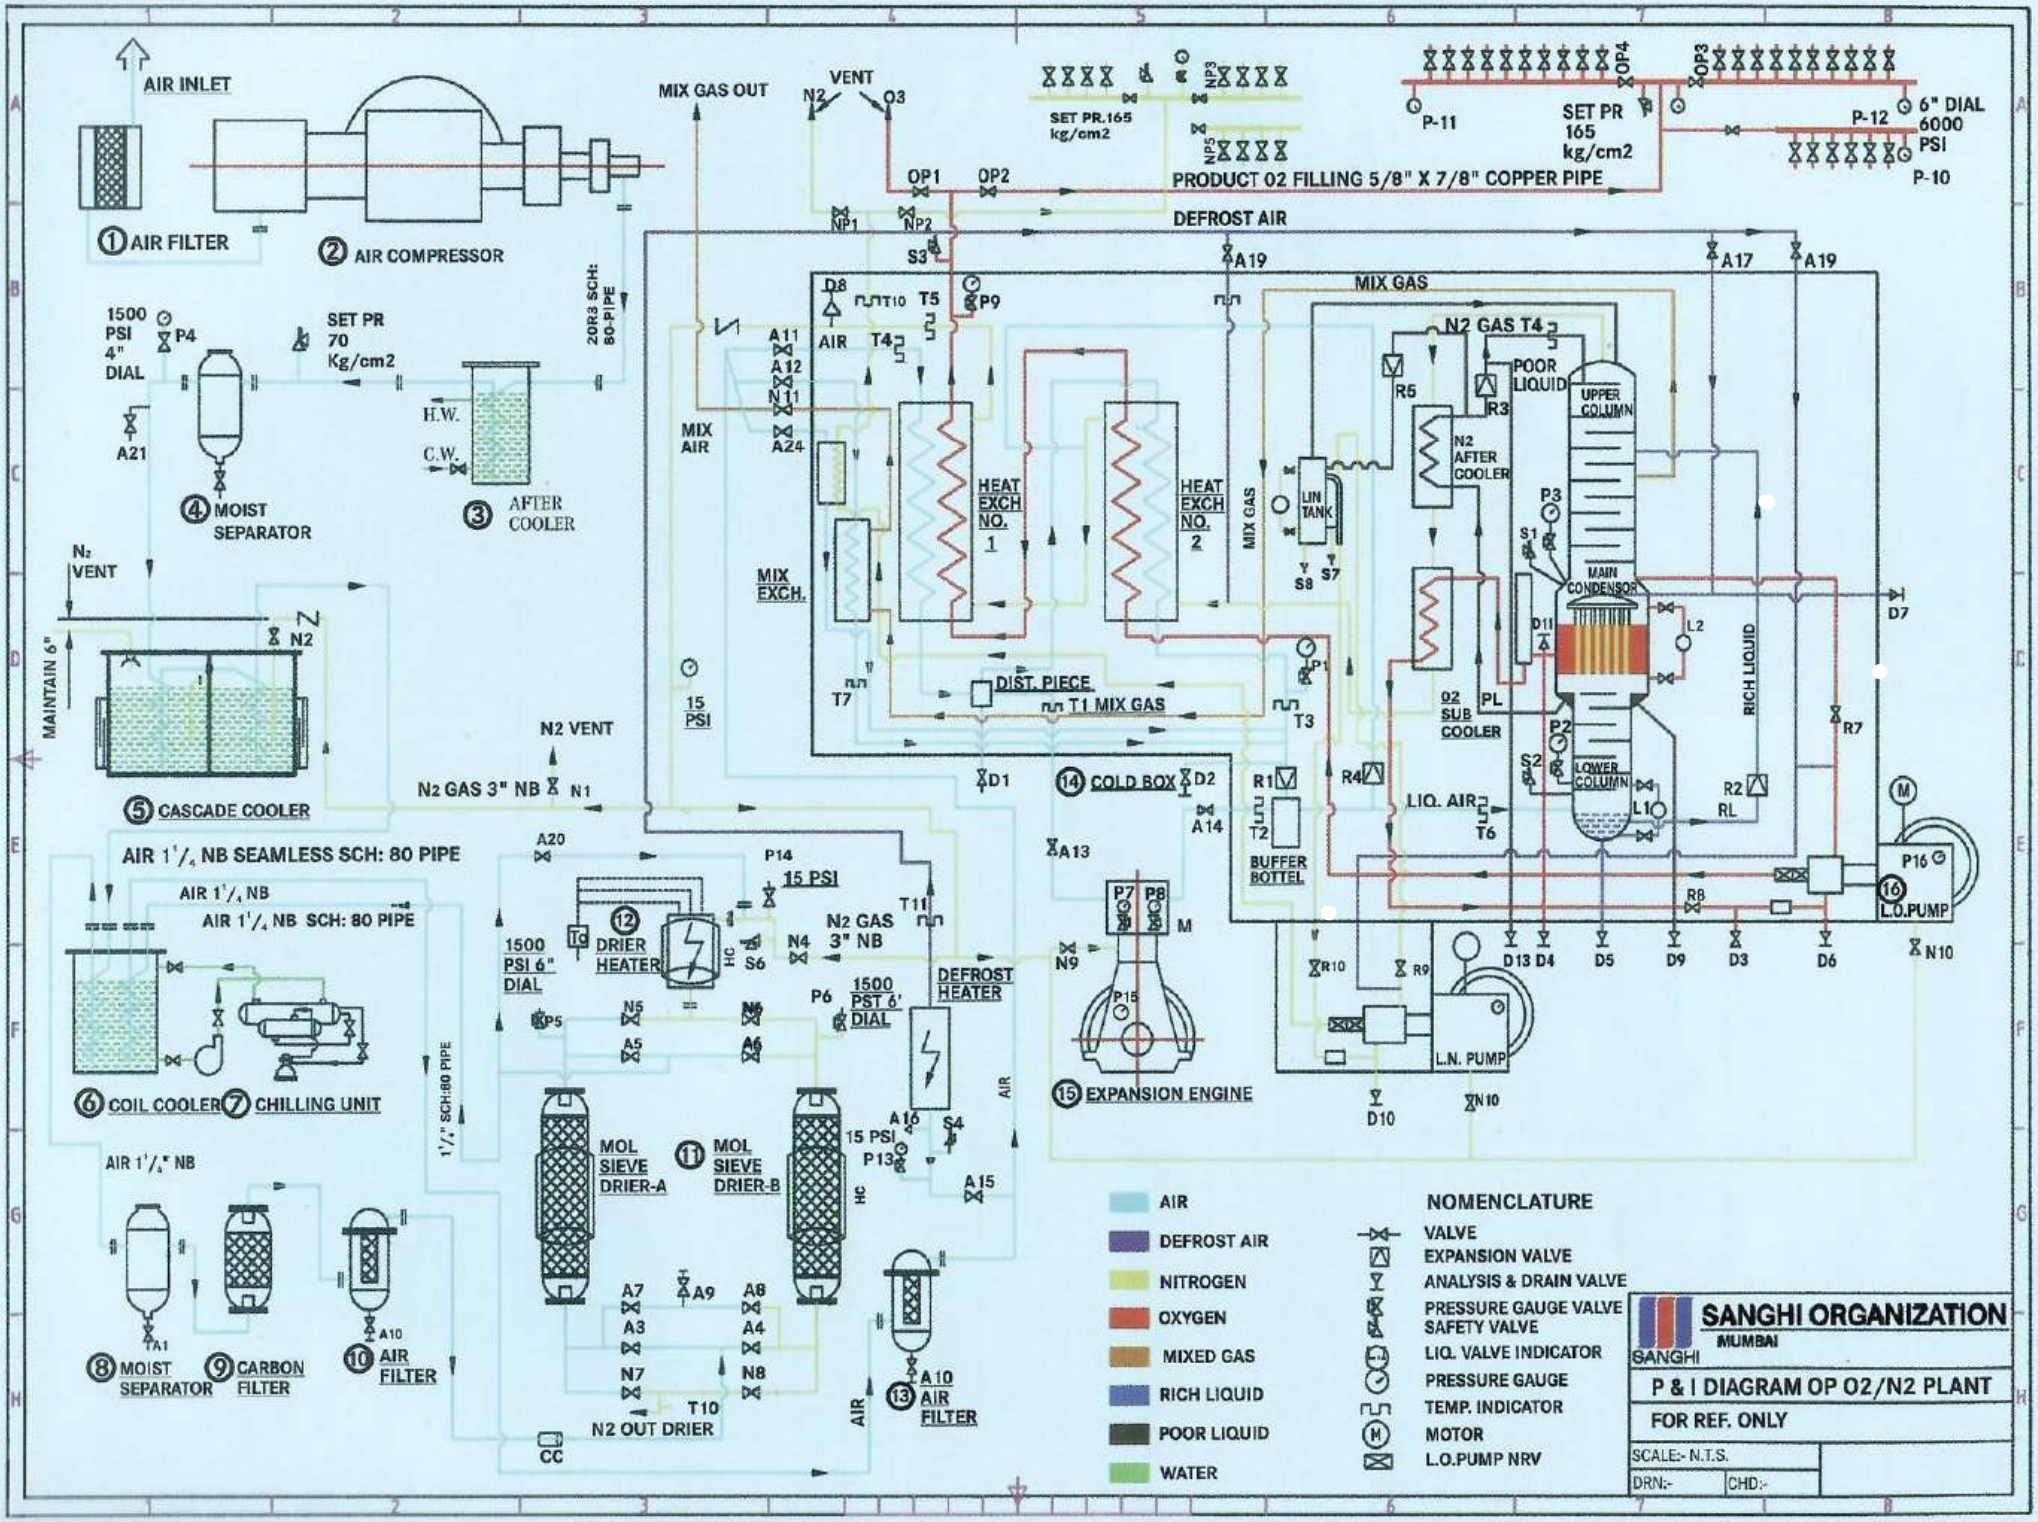P&ID – Oxygen Gas Plant